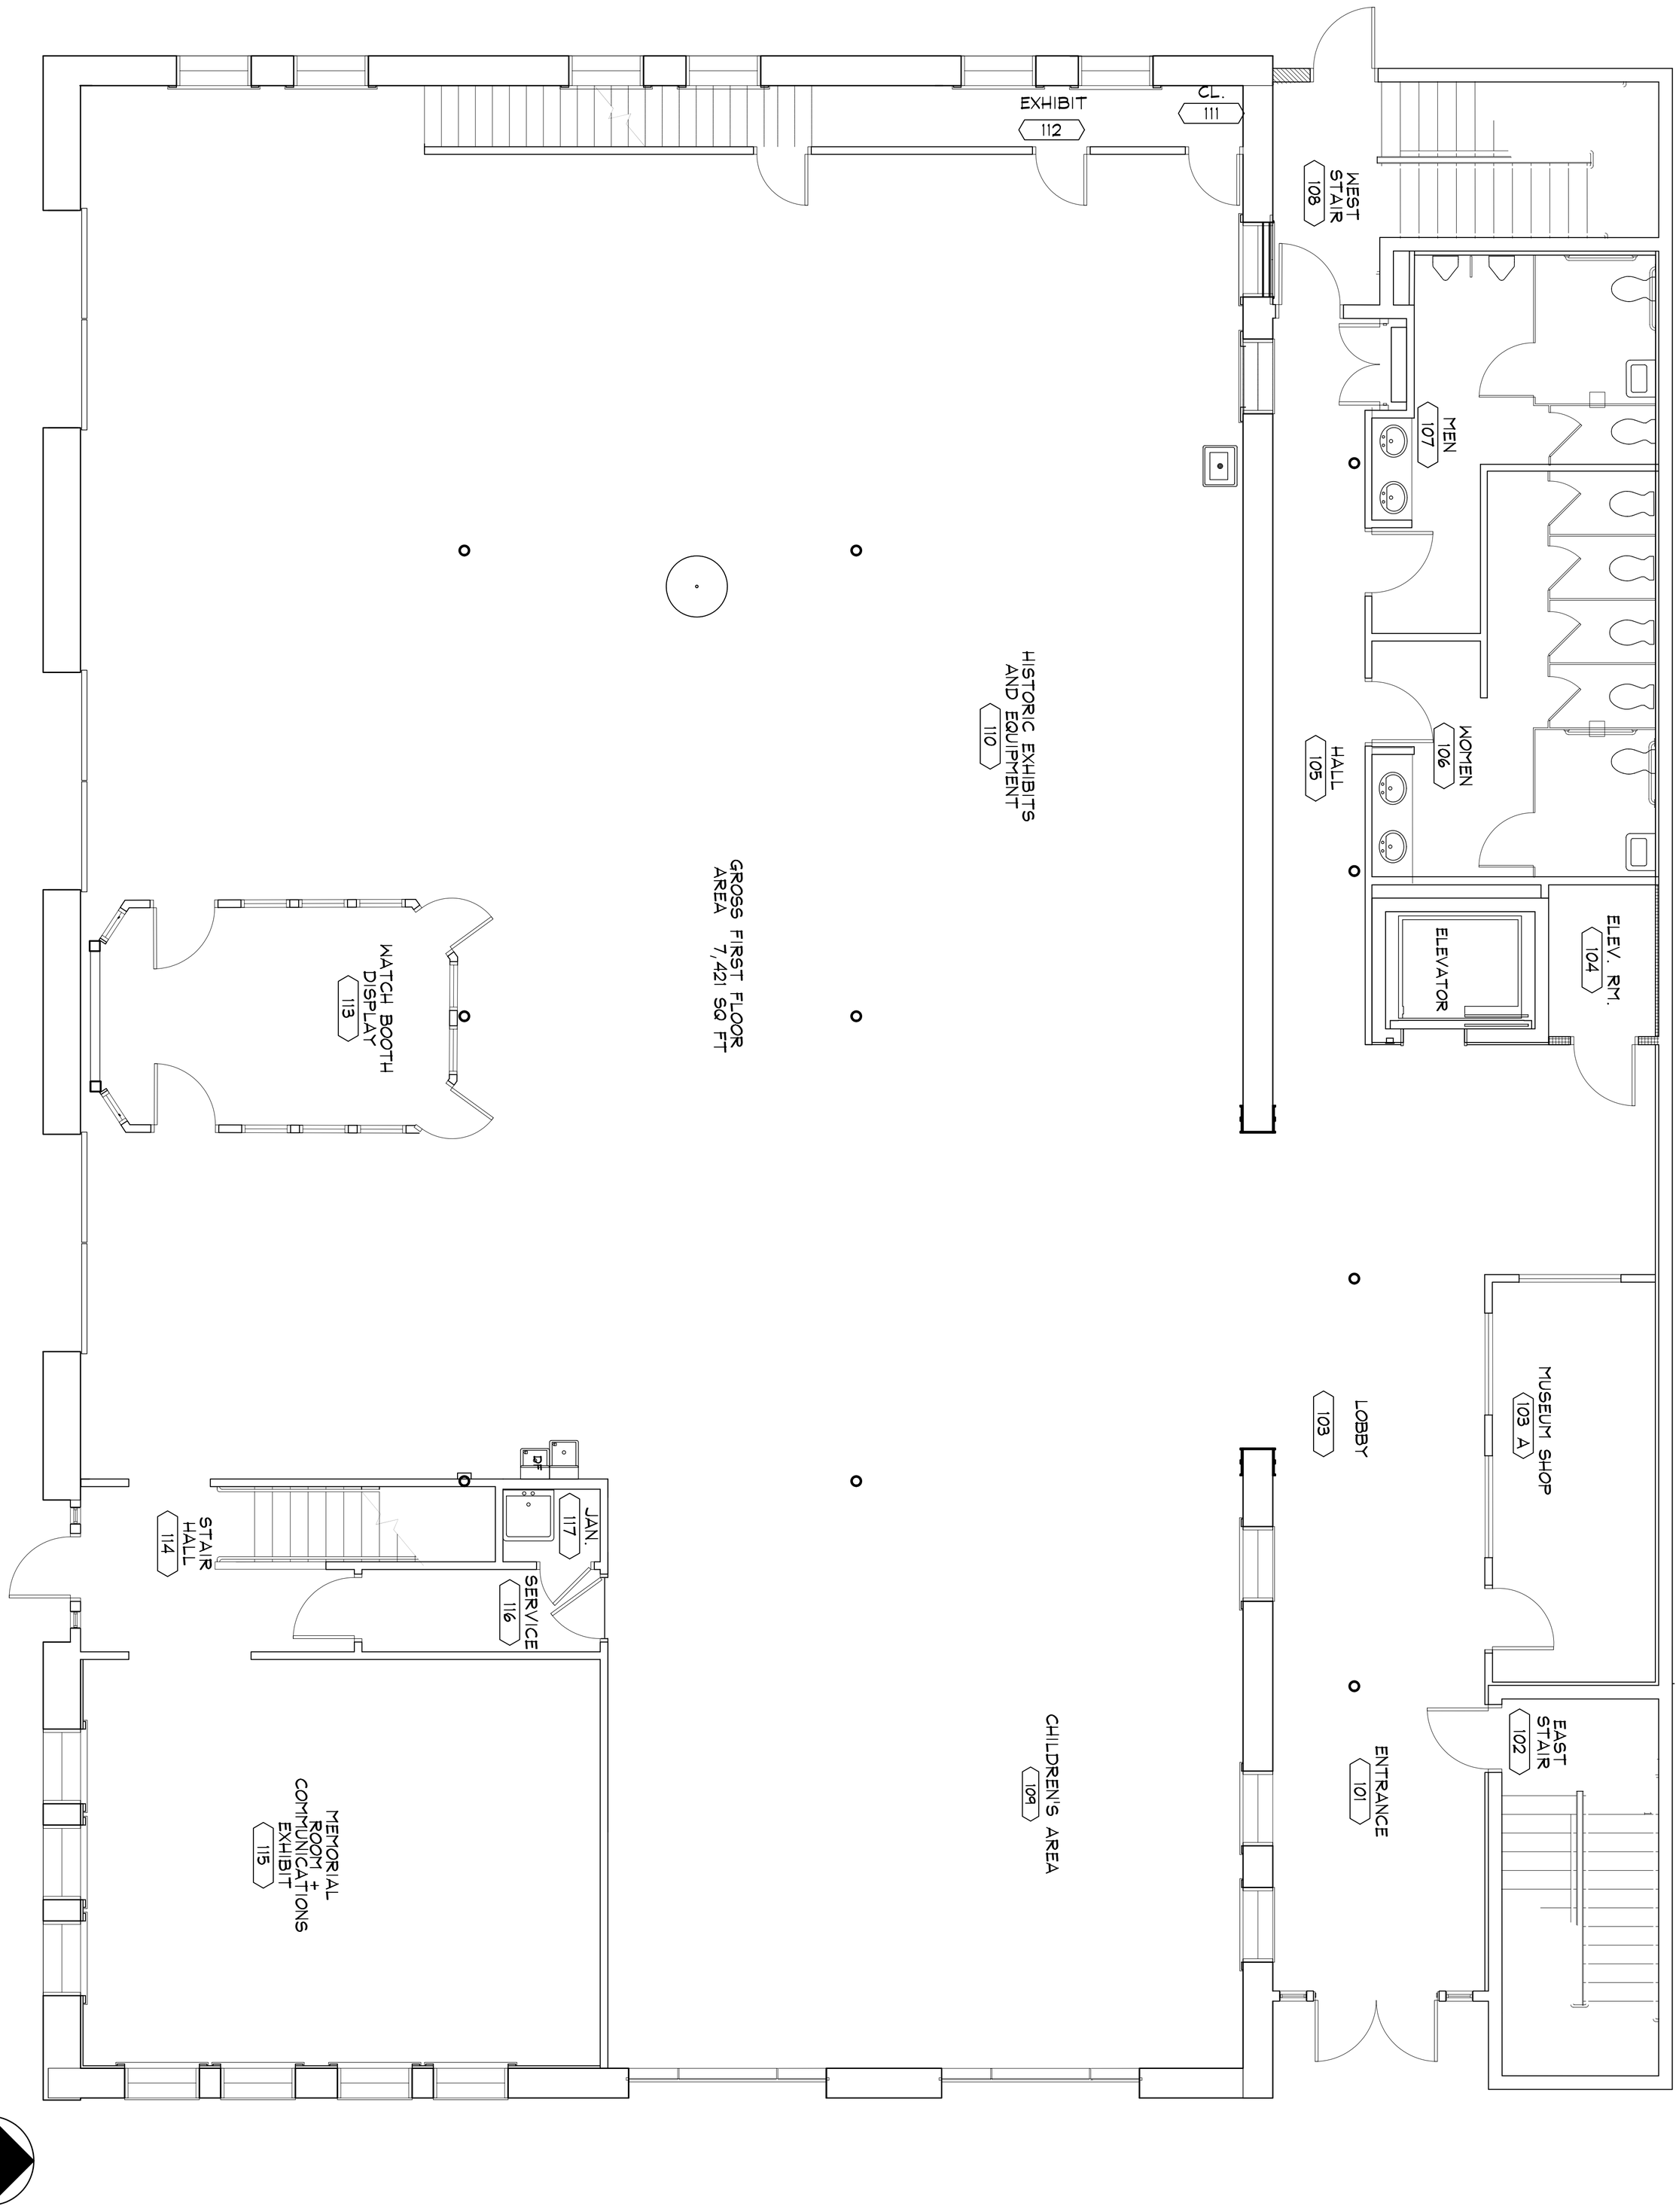

REV	
DATE	11/19/07
REV	
DATE	
DATE	August 2006
SCALE	1/4" = 1'-0"
PROJECT No.	Phase 2C

SHEET **A-2** OF

Tampa Fire Fighters Museum
720 Zack St. Tampa, Fl.

First Floor Plan

Sherman and Associates
Architecture and Planning
407 ISLAND ROAD TAMPA, FLORIDA 33617
PHONE 813 989-8294 FAX 813 989-8294

This drawing is the property of Sherman and Associates, Architecture and Planning. Unless otherwise provided for by contract, the contents of this drawing are confidential and shall not be transmitted to any other party except as agreed by Sherman and Associates. Copyright.